



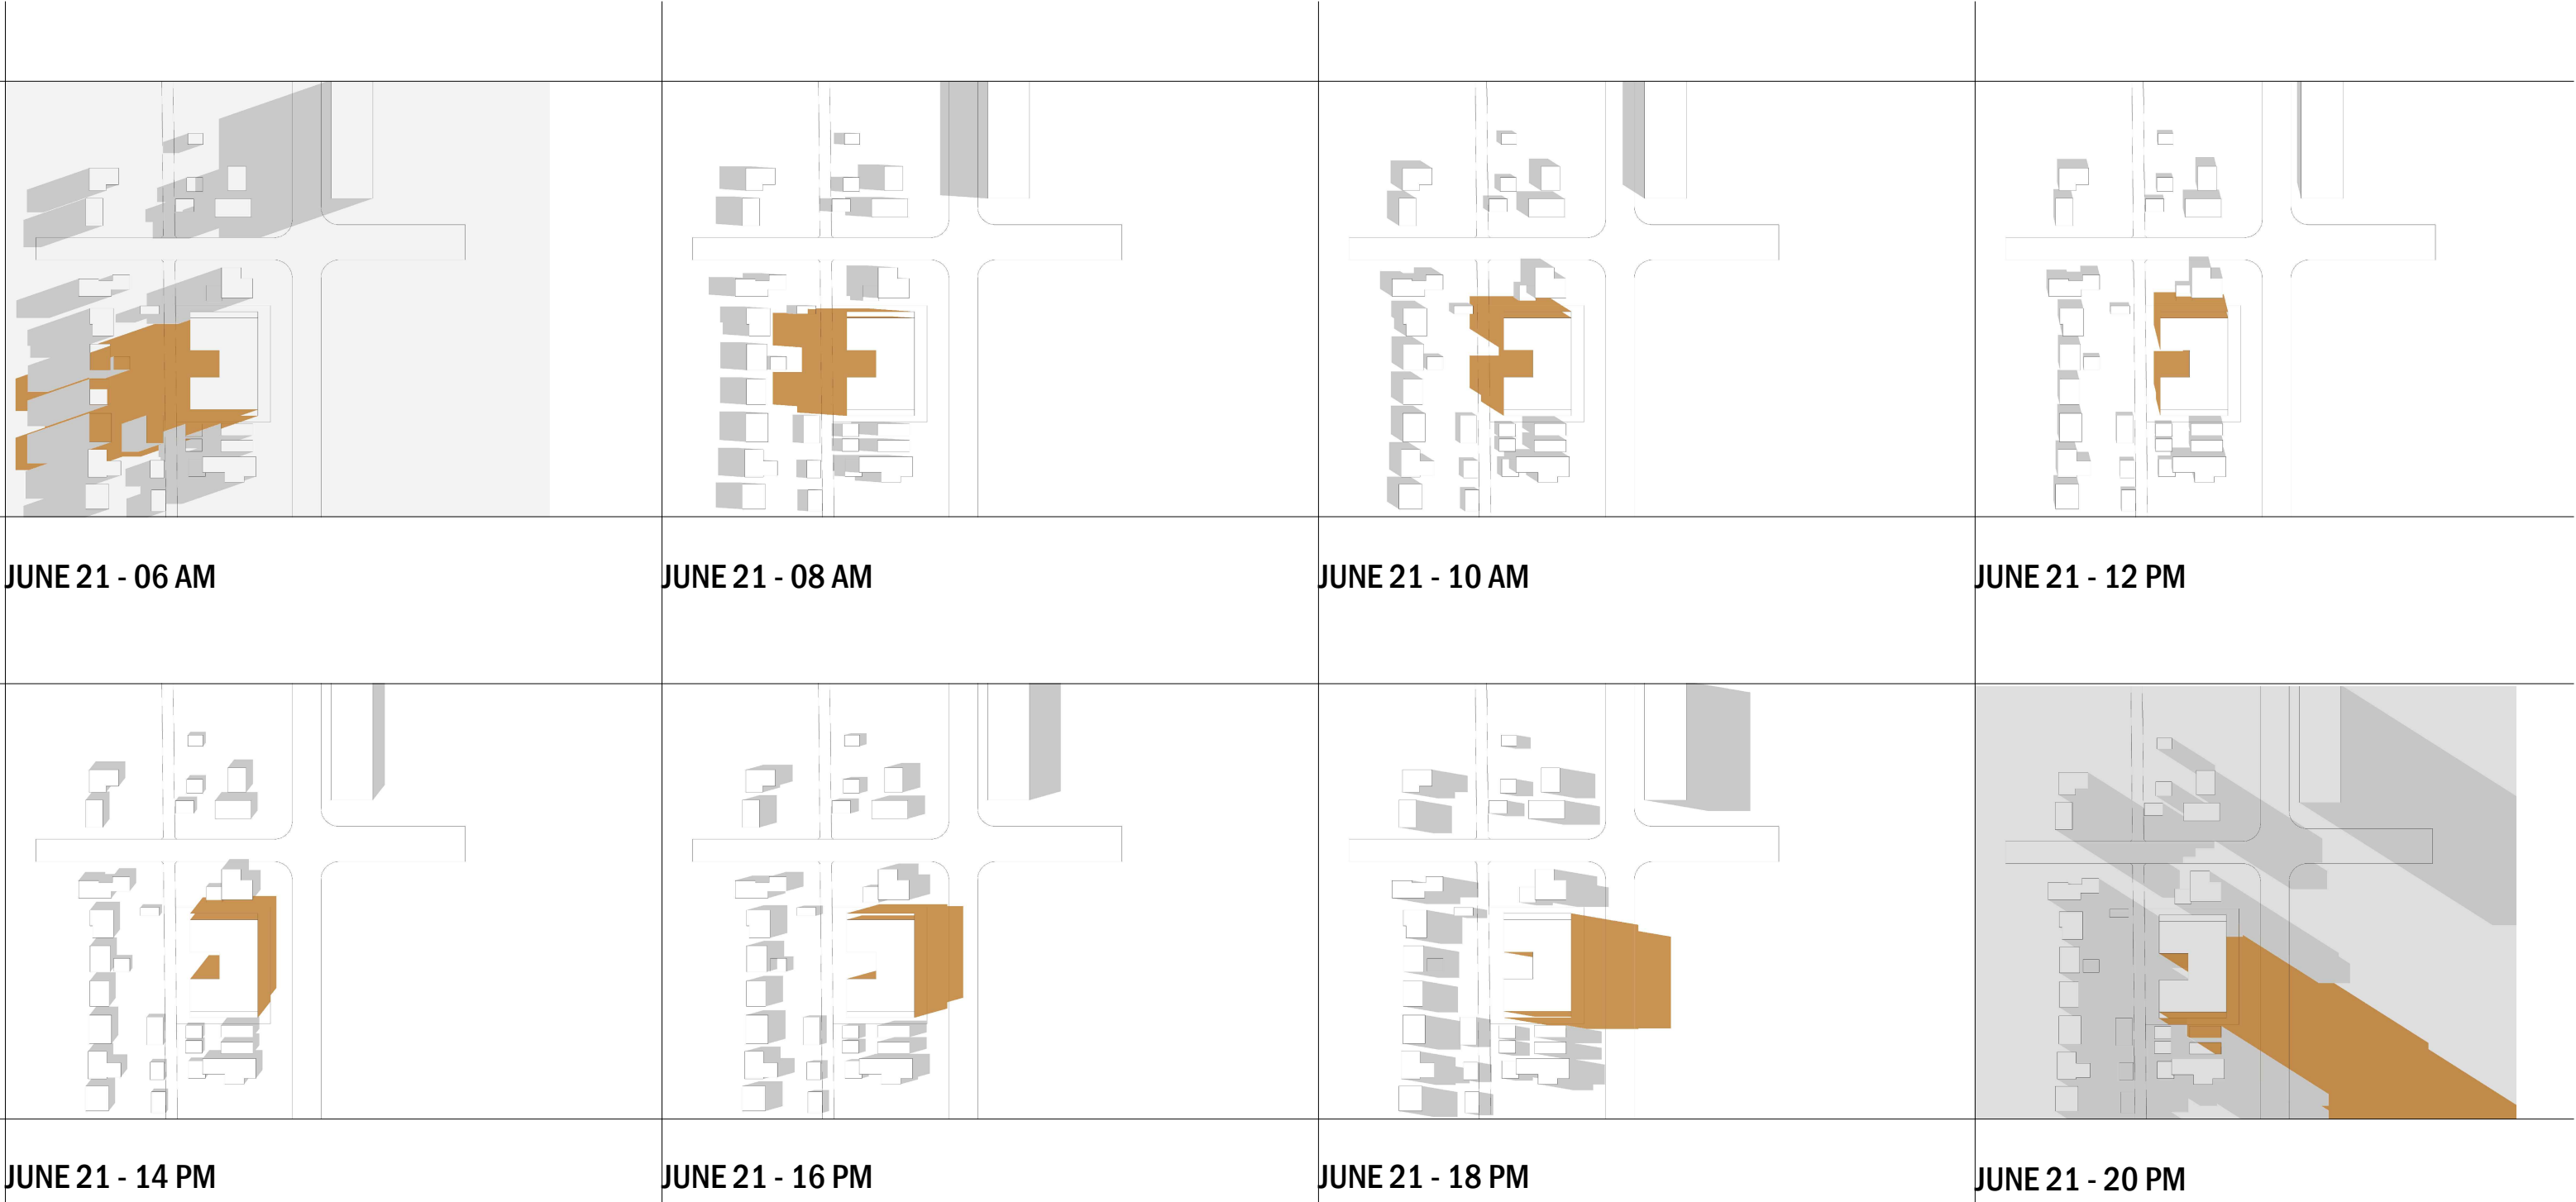

MULTI-FAMILY DEVELOPMENT
8726-8734 116 STREET NW, EDMONTON, AB
ISSUED FOR REVIEW
AUGUST 01, 2023

SHADOW STUDY
SCALE: N.T.S



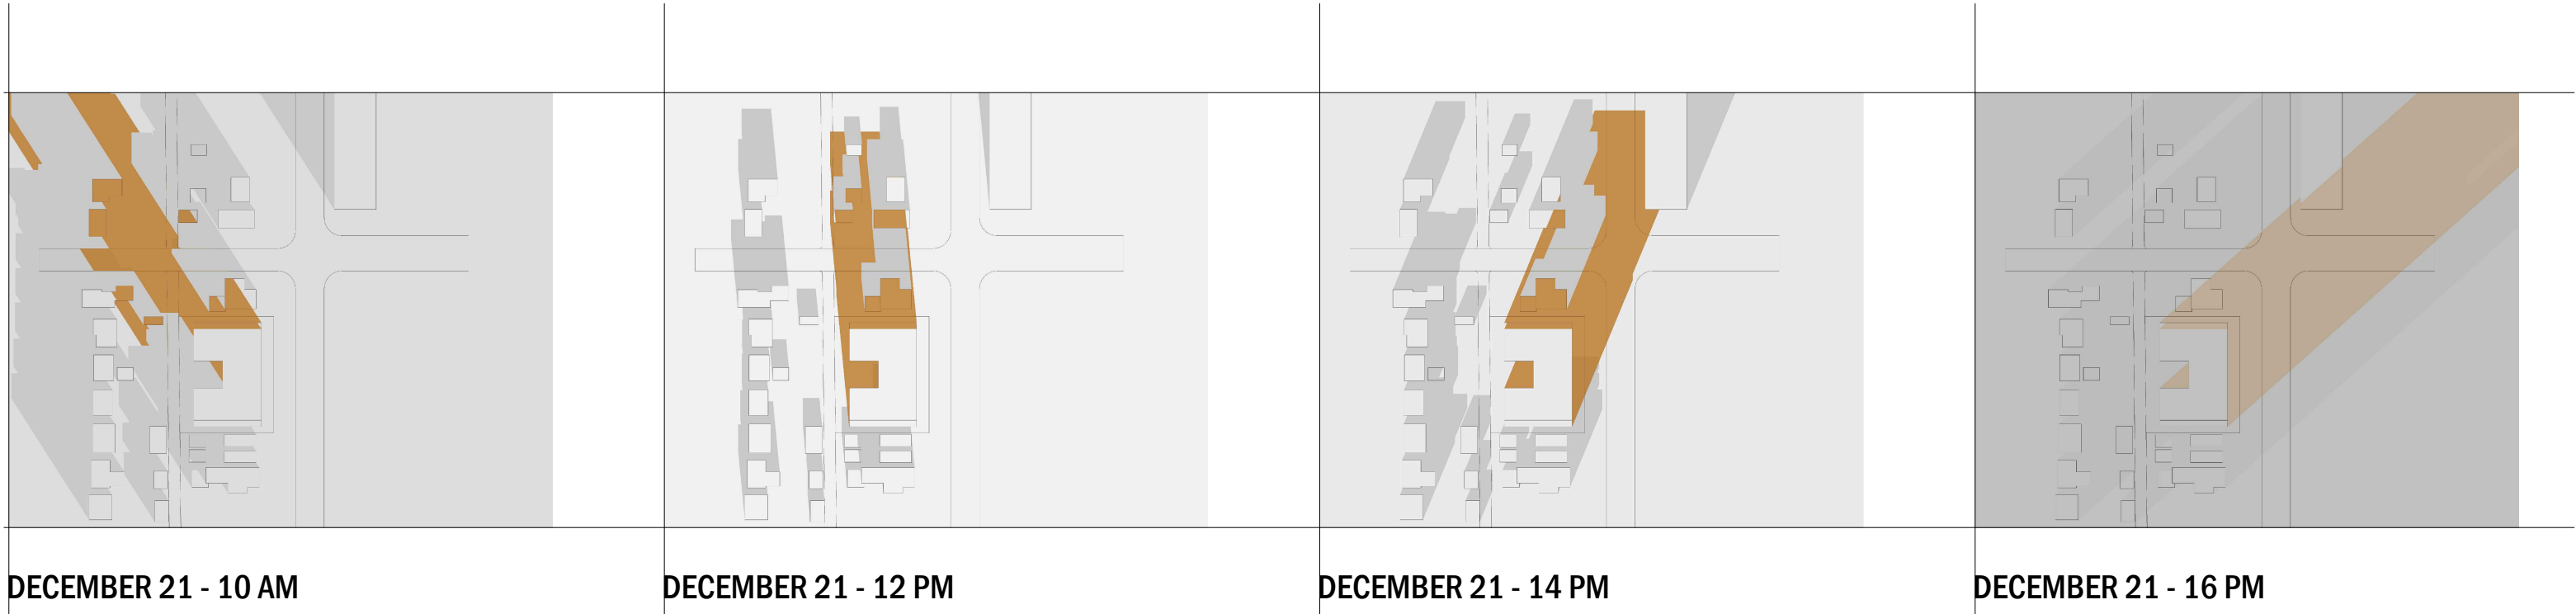

MULTI-FAMILY DEVELOPMENT
 8726-8734 116 STREET NW, EDMONTON, AB
 ISSUED FOR REVIEW
 AUGUST 01, 2023

SHADOW STUDY
 SCALE: N.T.S

A-6.2