
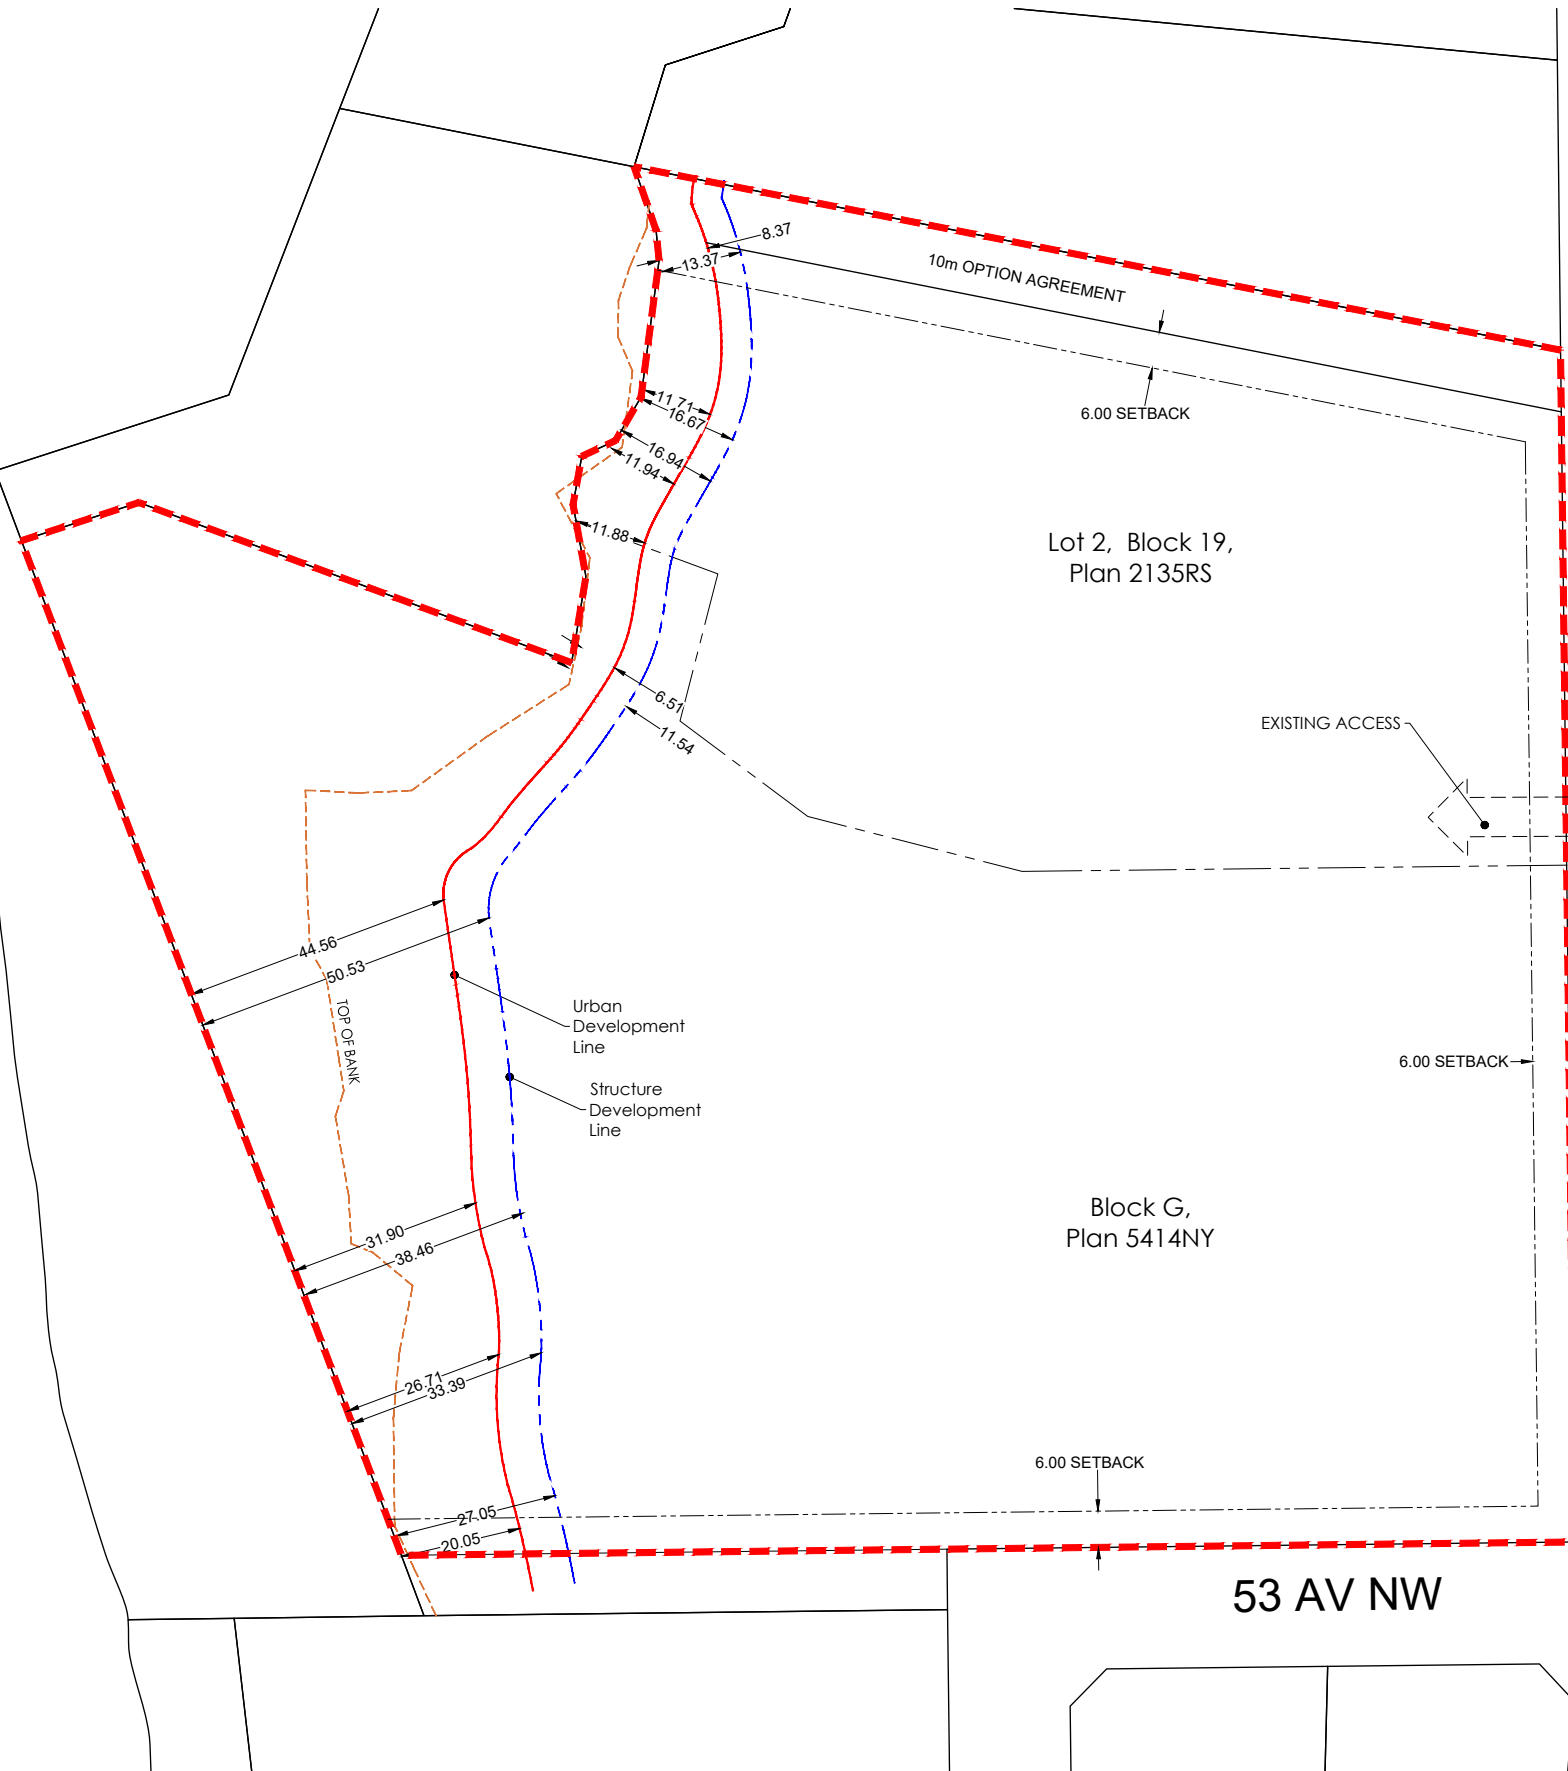


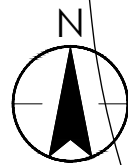

WHITEMUD RD NW

55 AV NW

54 AV NW

53A AV NW

53 AV NW



300-10220 103 Avenue
Edmonton, AB T5J 0K4
Tel. 780.917.7000
www.stantec.com

Copyright Reserved

The Contractor shall verify and be responsible for all dimensions. DO NOT scale the drawing - any errors or omissions shall be reported to Stantec without delay.
The Copyrights to all designs and drawings are the property of Stantec. Reproduction or use for any purpose other than that authorized by Stantec is forbidden.

Notes

All distances are expressed in metres and decimals thereof.

Subject boundary denoted thus **---**

Top of Bank, Urban Development Line and Structure Development Line as shown on Stantec's Drawing No. DWG No. 36428-1 dated August 30, 2024.

Client/Project

BRANDER GARDENS
SOARING LANDS
LOT 2, BLOCK 19, PLAN 2135RS

Edmonton, AB

Title

APPENDIX 1
DEVELOPMENT SETBACKS

Project No.

1161 111975
September 10, 2024

Scale

1:1250